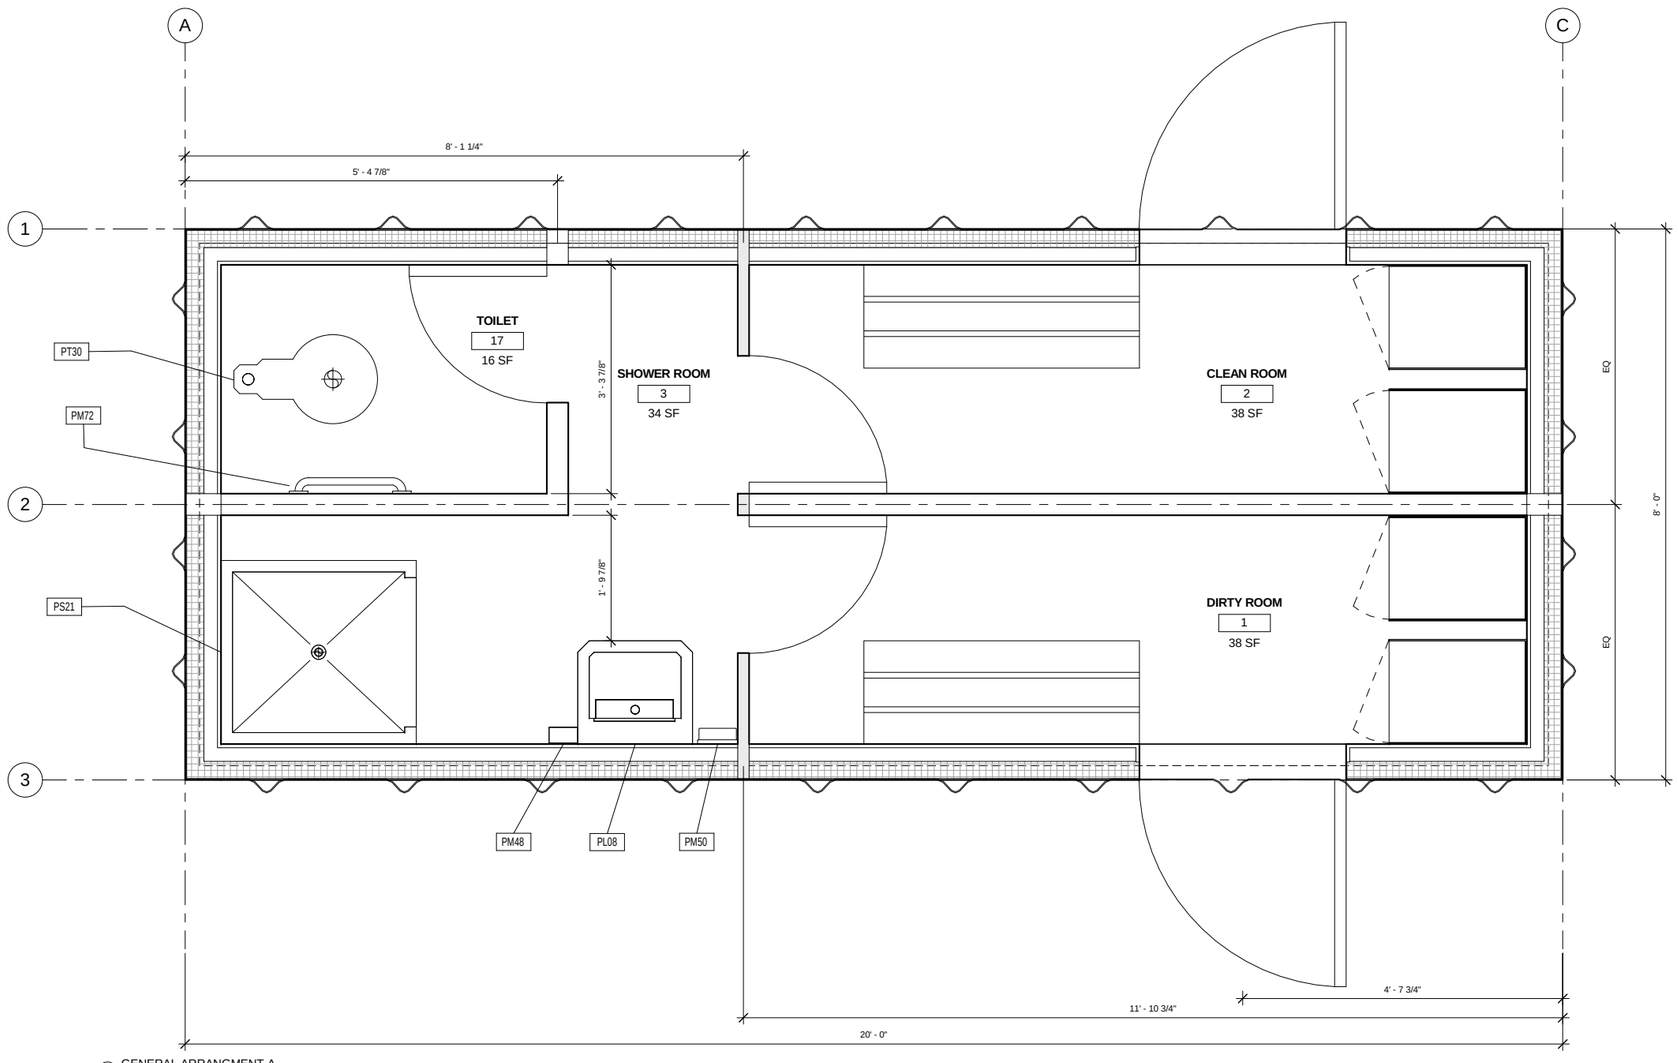

1 GENERAL ARRANGMENT-A
1" = 1'-0"

GENERAL NOTES

1. INSTALLER OR FABRICATOR TO FIELD VERIFY ALL DIMENSIONS PRIOR TO CONSTRUCTION.

2. WHERE DISCREPANCIES BETWEEN DRAWINGS AND CONTRACT EXIST, CONTRACT SHALL GOVERN.

POB LEGEND

ROOM NAME	QTY	POB
DIRTY ROOM	1	2
CLEAN ROOM	1	2
		4

AREA LEGEND

SECTION	Level	Area
BASE LEVEL	BASE LEVEL	38 SF
BASE LEVEL	BASE LEVEL	38 SF

FURNITURE LEGEND

#	QTY	Description
	6	
FM02	1	SURFACE-MOUNTED MEDICINE CABINET
PM42	2	PAPER TOWEL DISPENSER
PM48	1	SOAP DISH
PM50	1	CONTURA SERIES SOAP DISPENSER
PM72	1	1 1/4" DIAMETER STAINLESS STEEL GRAB BAR

PLUMBING FIXTURE LEGEND

#	QTY	Description
PL08	1	LAVATORY
PS21	1	SHOWER
PT30	1	TOILET

REVISION

REV	DESCRIPTION	DATE	BY

REFERENCE PLANS

#	DWG

BURMAX

NOTICE OF CONFIDENTIALITY
THIS DRAWING IS THE SOLE PROPERTY OF BURMAX AND CONTAINS PROPRIETARY INFORMATION. THIS DRAWING IS LOANED TO YOU IN CONFIDENCE WITH THE SPECIFIC STIPULATION THAT THIS DOCUMENT AND THE INFORMATION DISCLOSED HEREIN WILL NOT BE REPRODUCED NOR USED NOR DISCLOSED TO OTHERS FOR MANUFACTURING OR ANY PURPOSE EXCEPT AS SPECIFICALLY AUTHORIZED IN WRITING BY BURMAX. THIS DRAWING AND ANY COPIES OR REPRODUCTIONS PREVIOUSLY AUTHORIZED IN WRITING SHALL BE RETURNED AFTER IT HAS SERVED ITS INTENDED PURPOSE, OR ON DEMAND.

DECONTAMINATION TRAILER

GENERAL ARRANGEMENT

Project number	
Date	21 NOV 2014
Drawn by	DUNLAP II, C.
Checked by	MELCHOR, K
Approved by	
Approved date	

AA1-01

SHT 1 / 1

FILE: 9002 -AA1 -GENERAL ARRANGEMENT

11/24/2014 11:20:58 AM